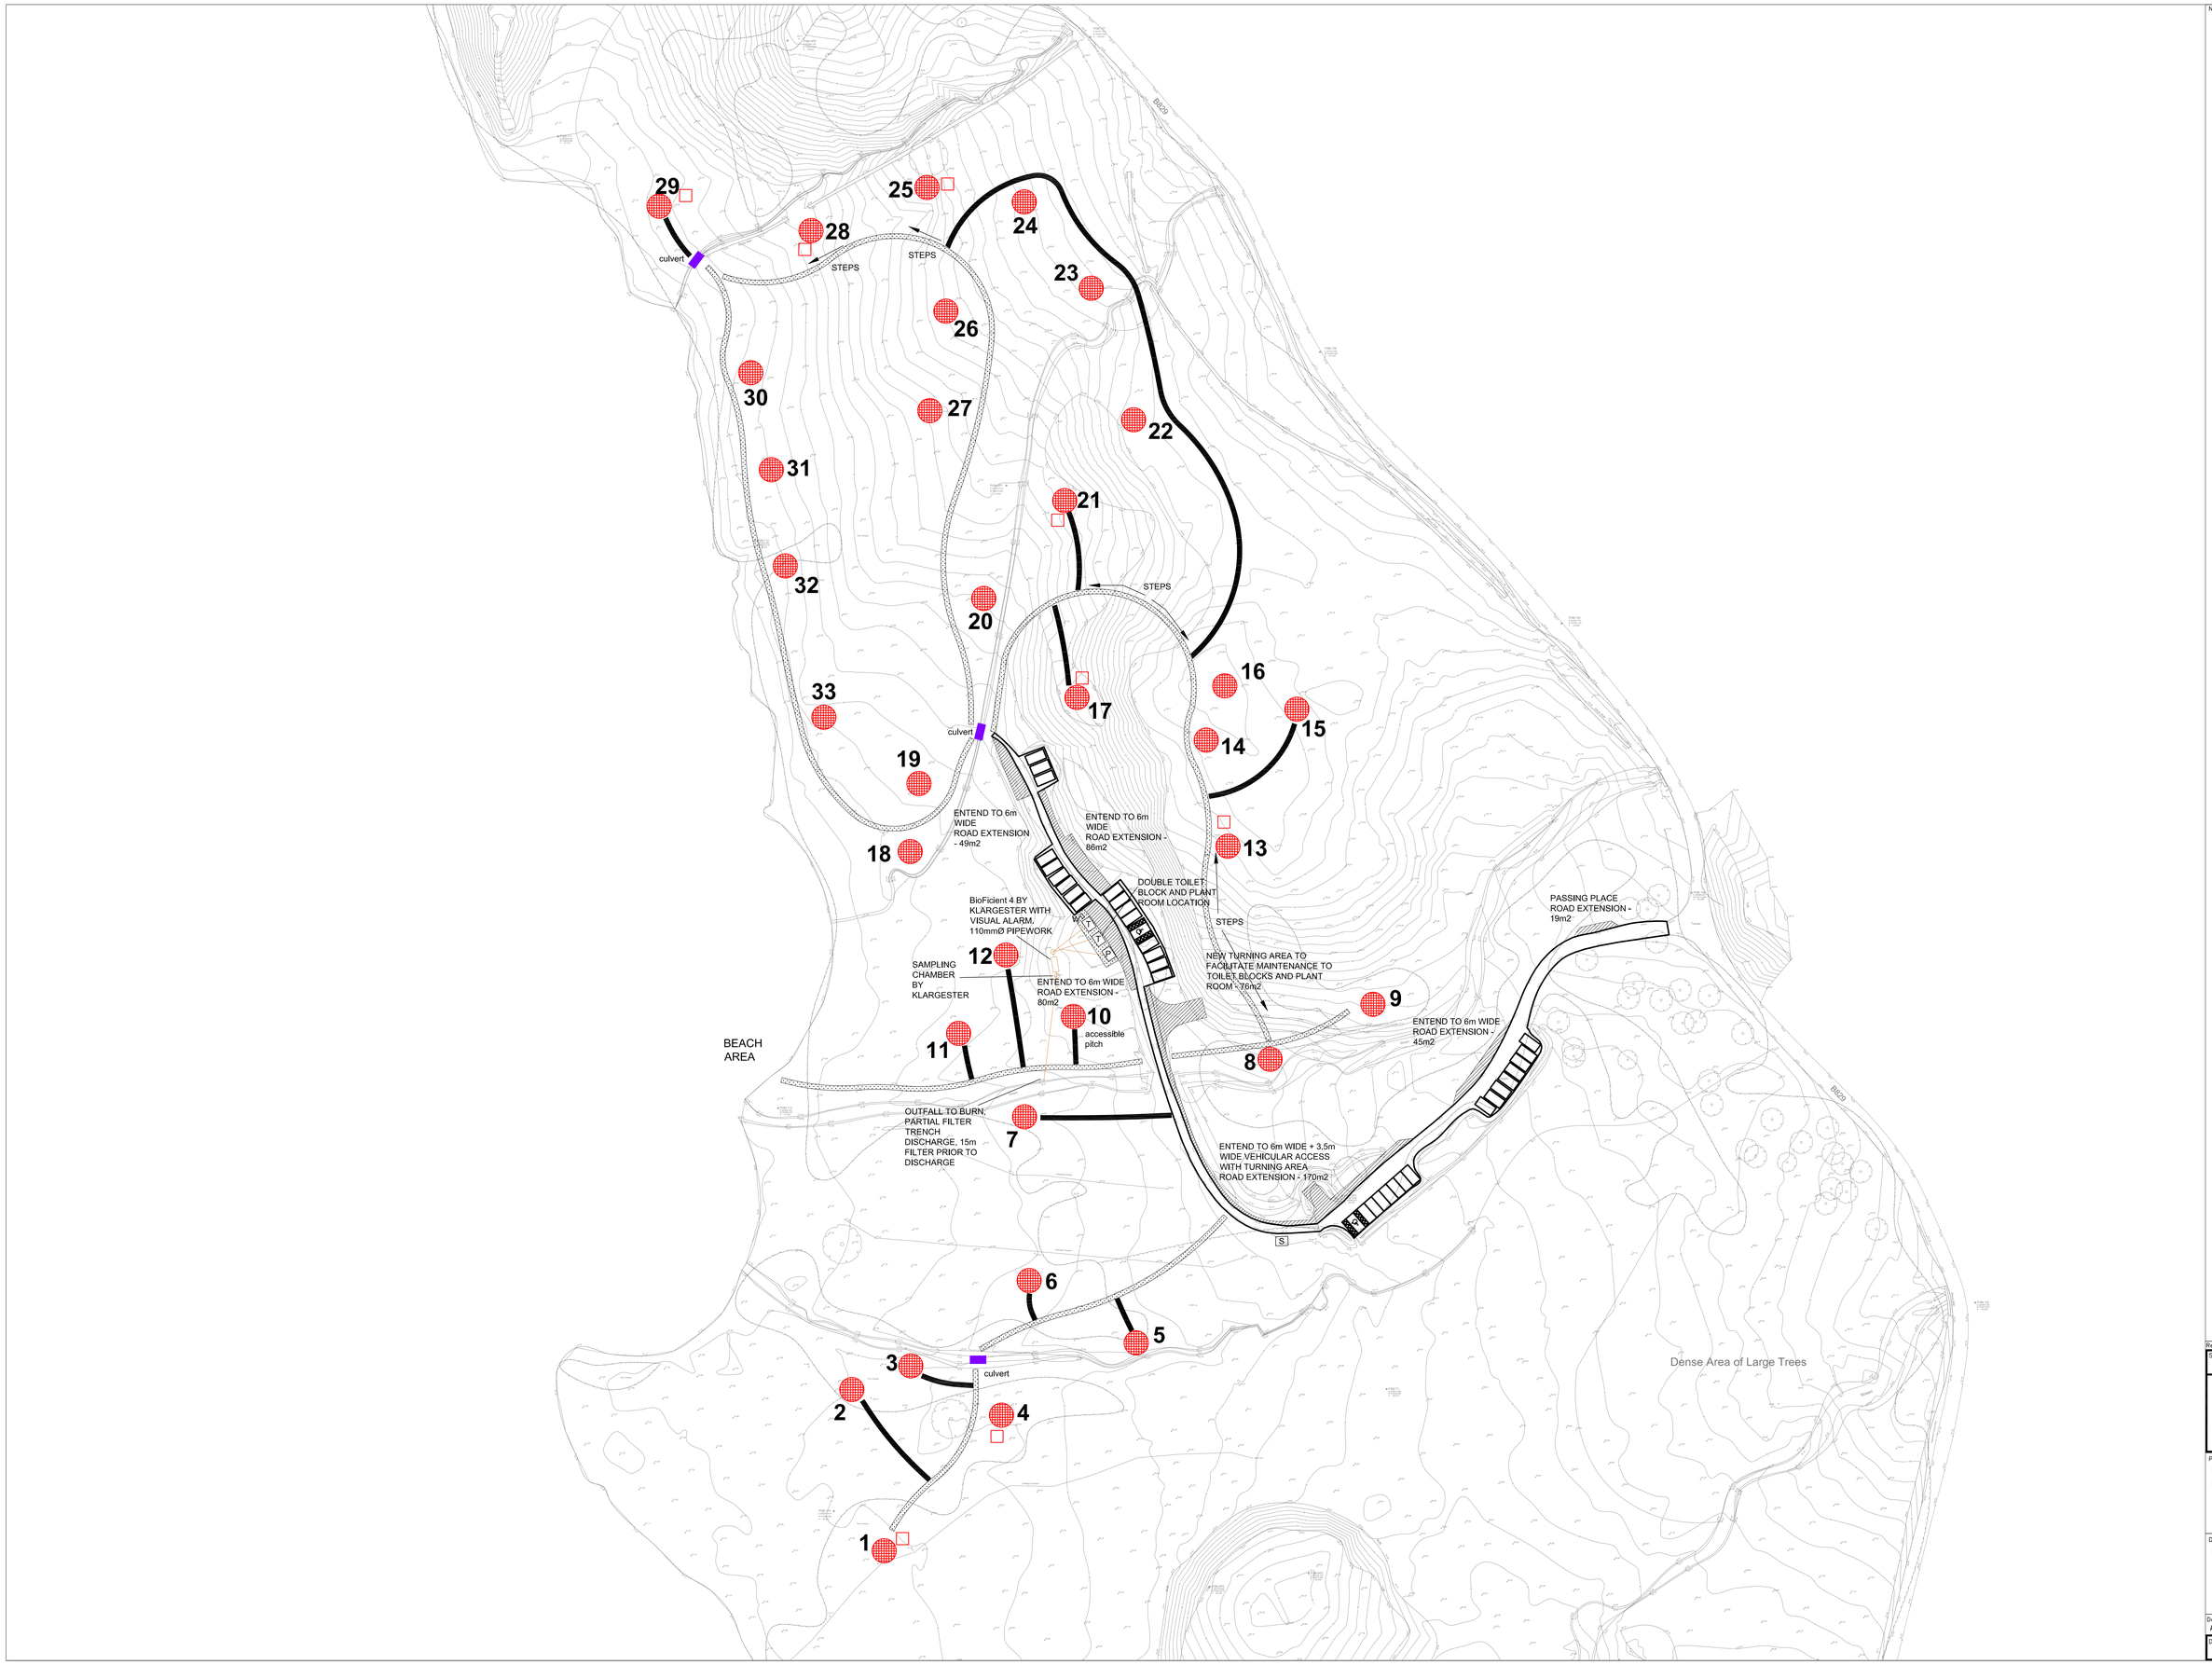

Notes:

Rev	Date	Description	By	Eng

Status
PLANNING/BILLING

harley haddow
consulting engineers

124-125 Princes Street Edinburgh EH2 4AD
t 0131 226 3331 0131 226 2563
e edin@harleyhaddow.com
www.harleyhaddow.com
Association of Consulting Engineers Member Firm
Edinburgh | Glasgow | London

Project Title:
LOCH CHON
LLTNP

Drawing Title:
ENGINEERING LAYOUT

Date:	Scale:	Engineer:	Technician:
Apr. 2016	1:500	B.L.	B.L.

Drawing Number:	Rev.
300918-100	*